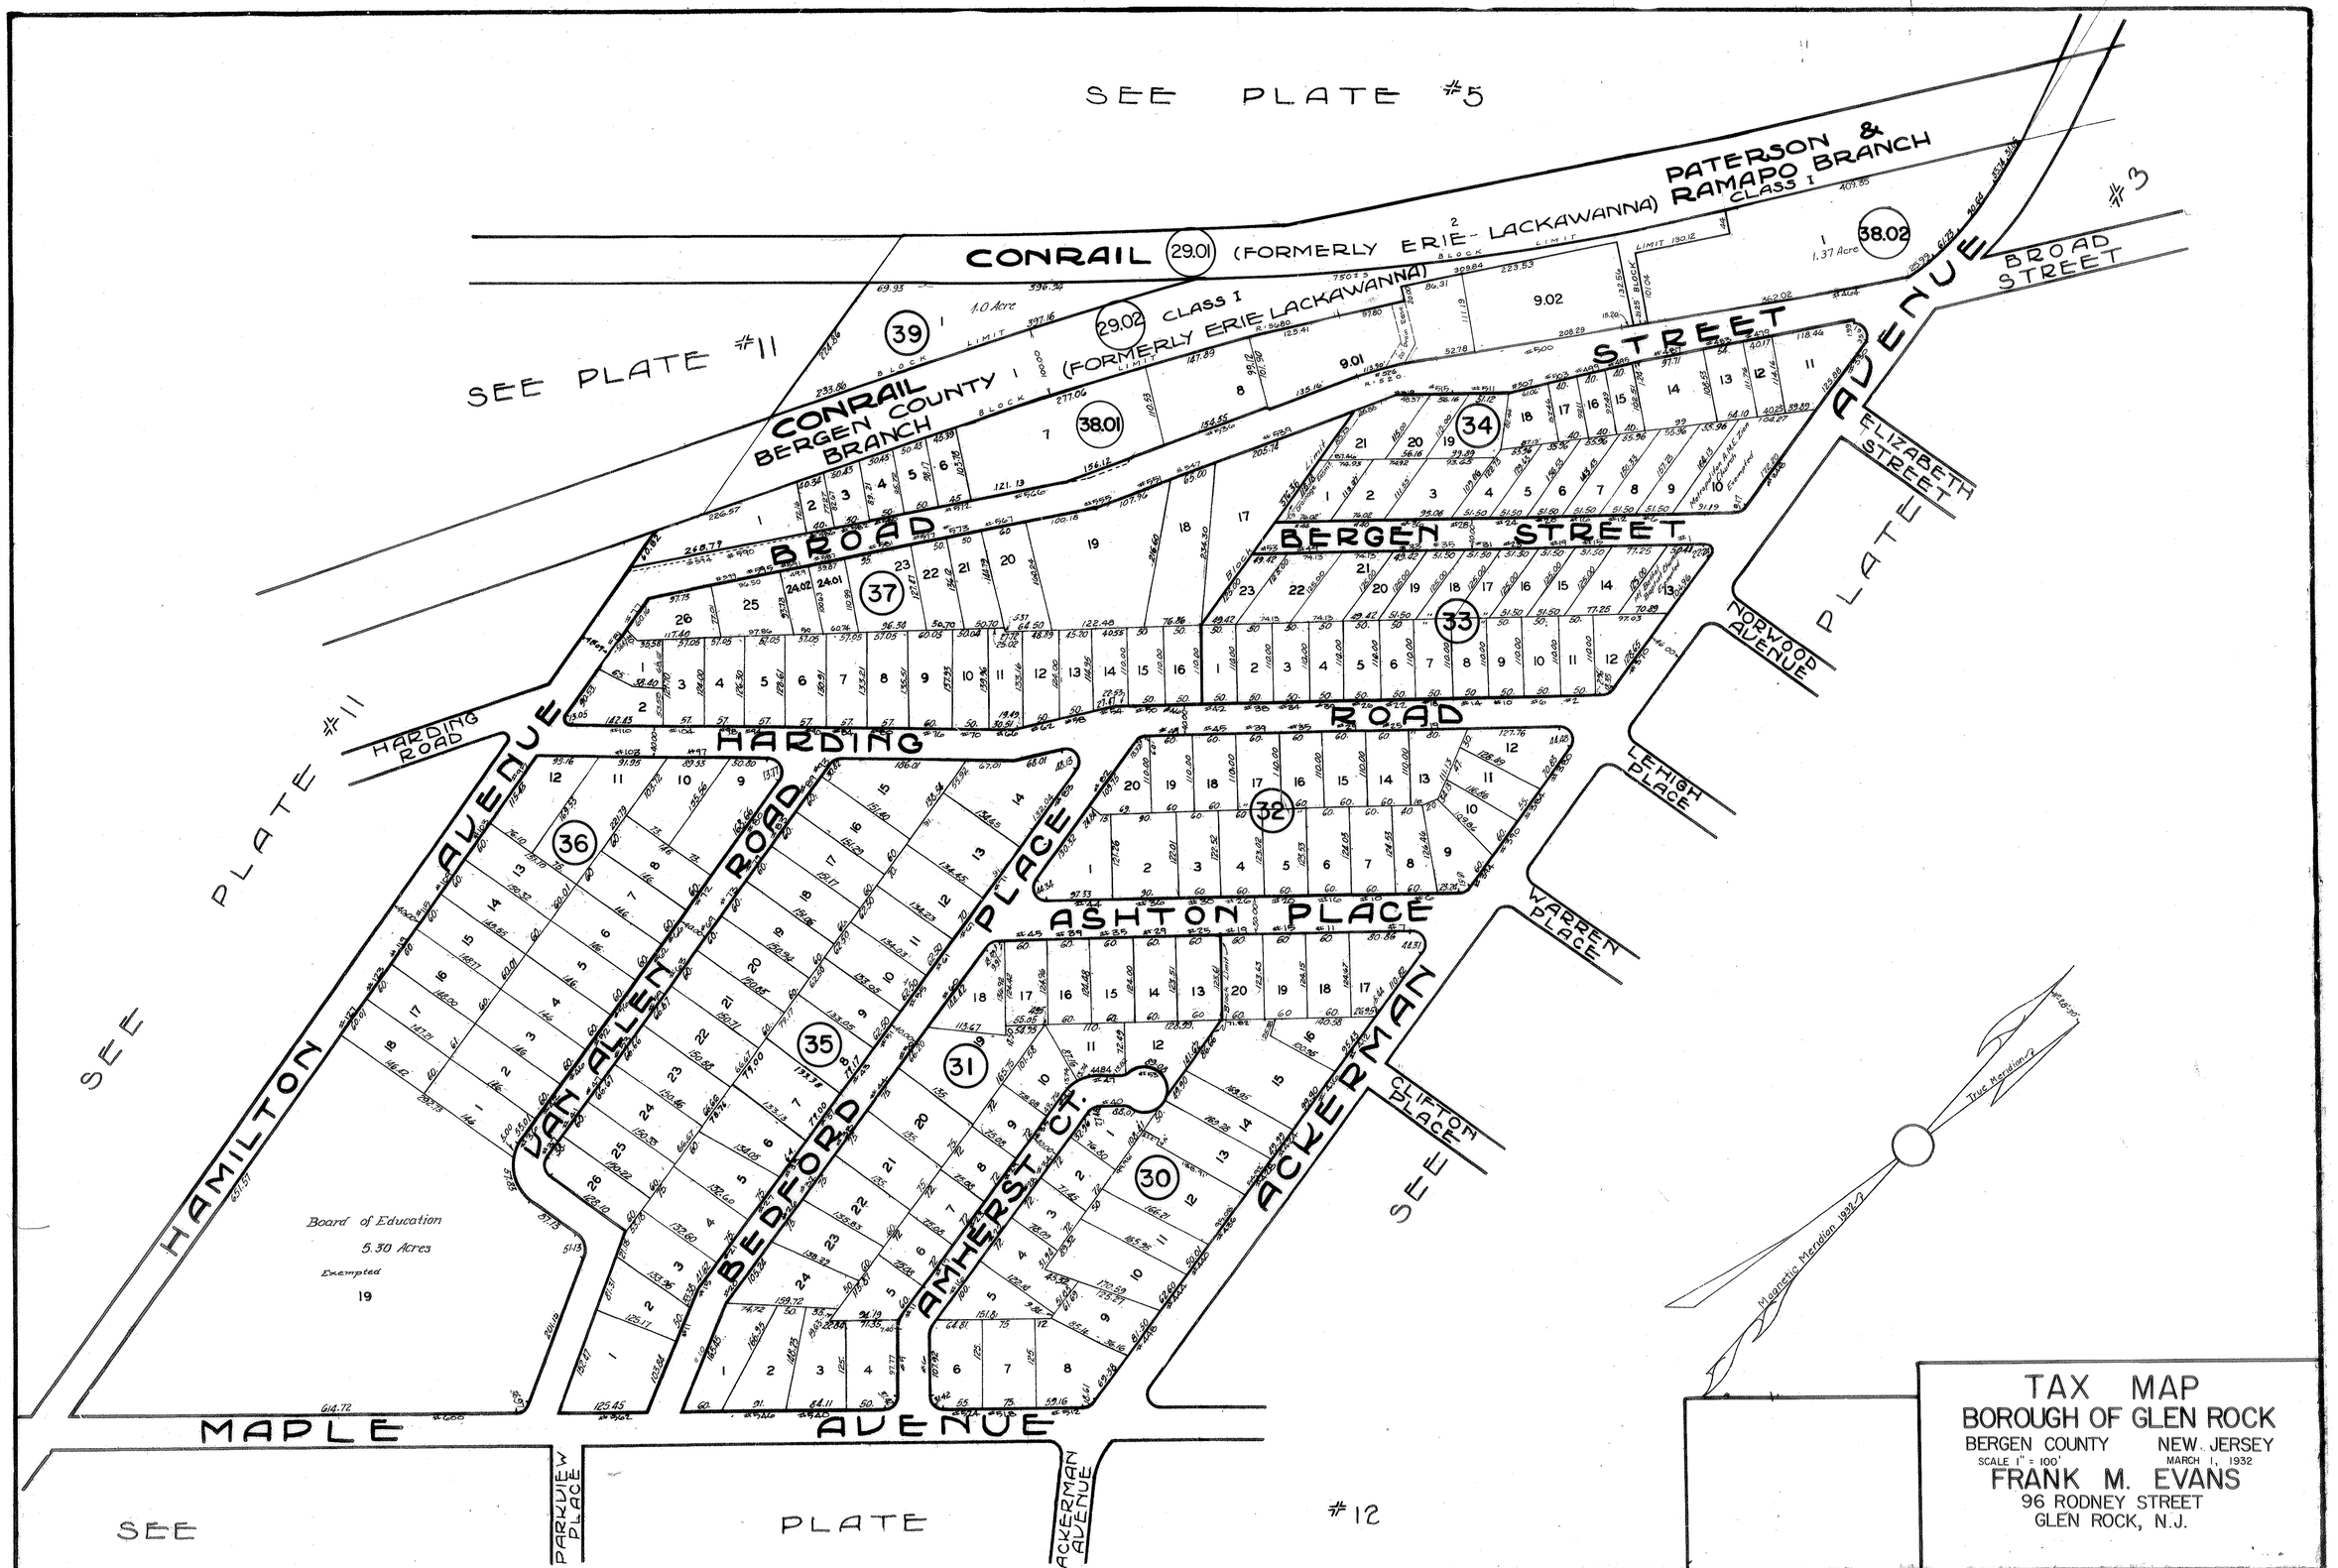
SEE PLATE #5
CONRAIL (29.01) (FORMERLY ERIE-LACKAWANNA)
PATERSON & RAMAPO BRANCH
CLASS I
CONRAIL (29.02) CLASS I (FORMERLY ERIE LACKAWANNA)
CONRAIL BERGEN COUNTY BRANCH
SEE PLATE #11
BROAD STREET
AVENUE
ELIZABETH STREET
BERGEN STREET
BROAD ROAD
HARDING ROAD
HARDING ROAD
NORWOOD AVENUE
LEHIGH PLACE
WARREN PLACE
ASHTON PLACE
VAN ALLEN ROAD
BEDFORD PLACE
AMHERST CT.
ACKERMAN AVENUE
CLIFTON PLACE
HAMILTON AVENUE
SEE PLATE #11
Board of Education
5.30 Acres
Exempted
19
MAPLE AVENUE
PARKVIEW PLACE
ACKERMAN AVENUE
SEE PLATE #12
SEE PLATE #3
True Meridian
Magnetic Meridian 1932
TAX MAP
BOROUGH OF GLEN ROCK
BERGEN COUNTY NEW JERSEY
SCALE 1" = 100'
MARCH 1, 1932
FRANK M. EVANS
96 RODNEY STREET
GLEN ROCK, N.J.